1 A.1 FLOOR PLAN

SCALE: 1/4" = 1'-0"

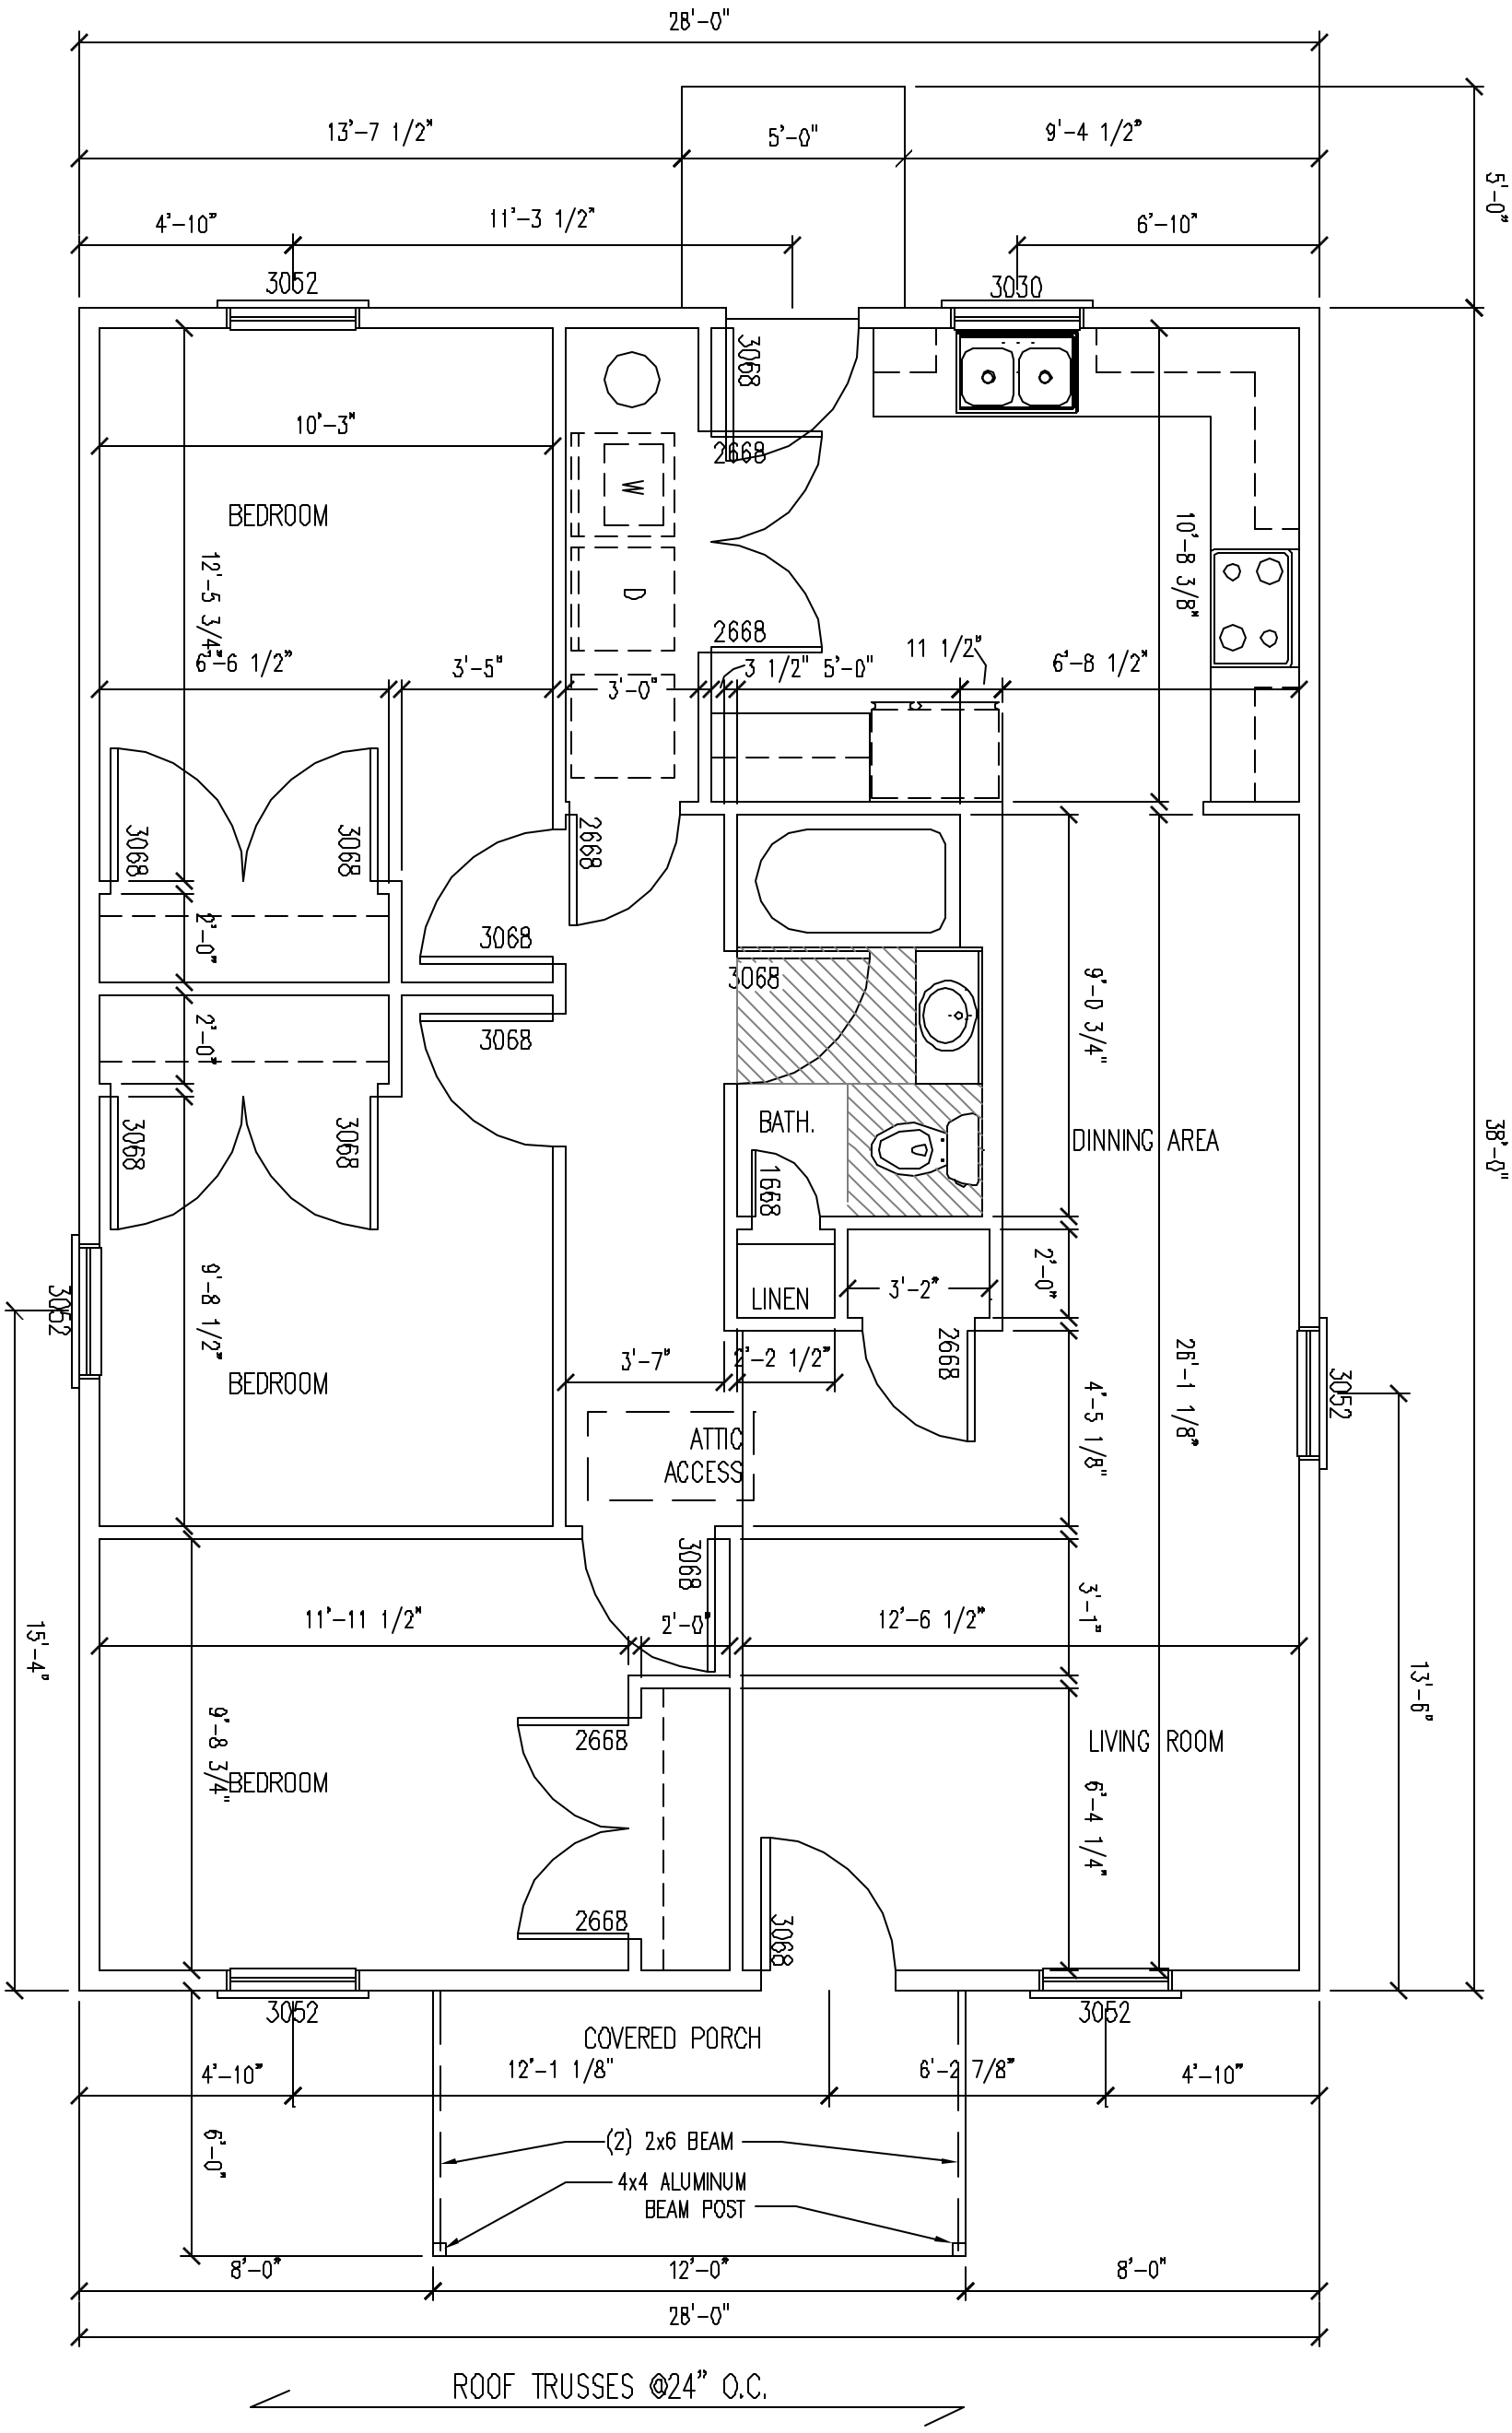

Sheet A.1

Title FLOOR PLAN

Date MARCH 5, 2004

Rev

Rev

Rev

711 Lyndon Lane
Louisville KY, 40222
502.429.0096
Fax 502.429.0097

PHOENIX RISING
ARCHITECTURAL DESIGN

KRISS LOWRY & ASSOCIATES

CORINTH, KY.

3BED-1064-C

0000