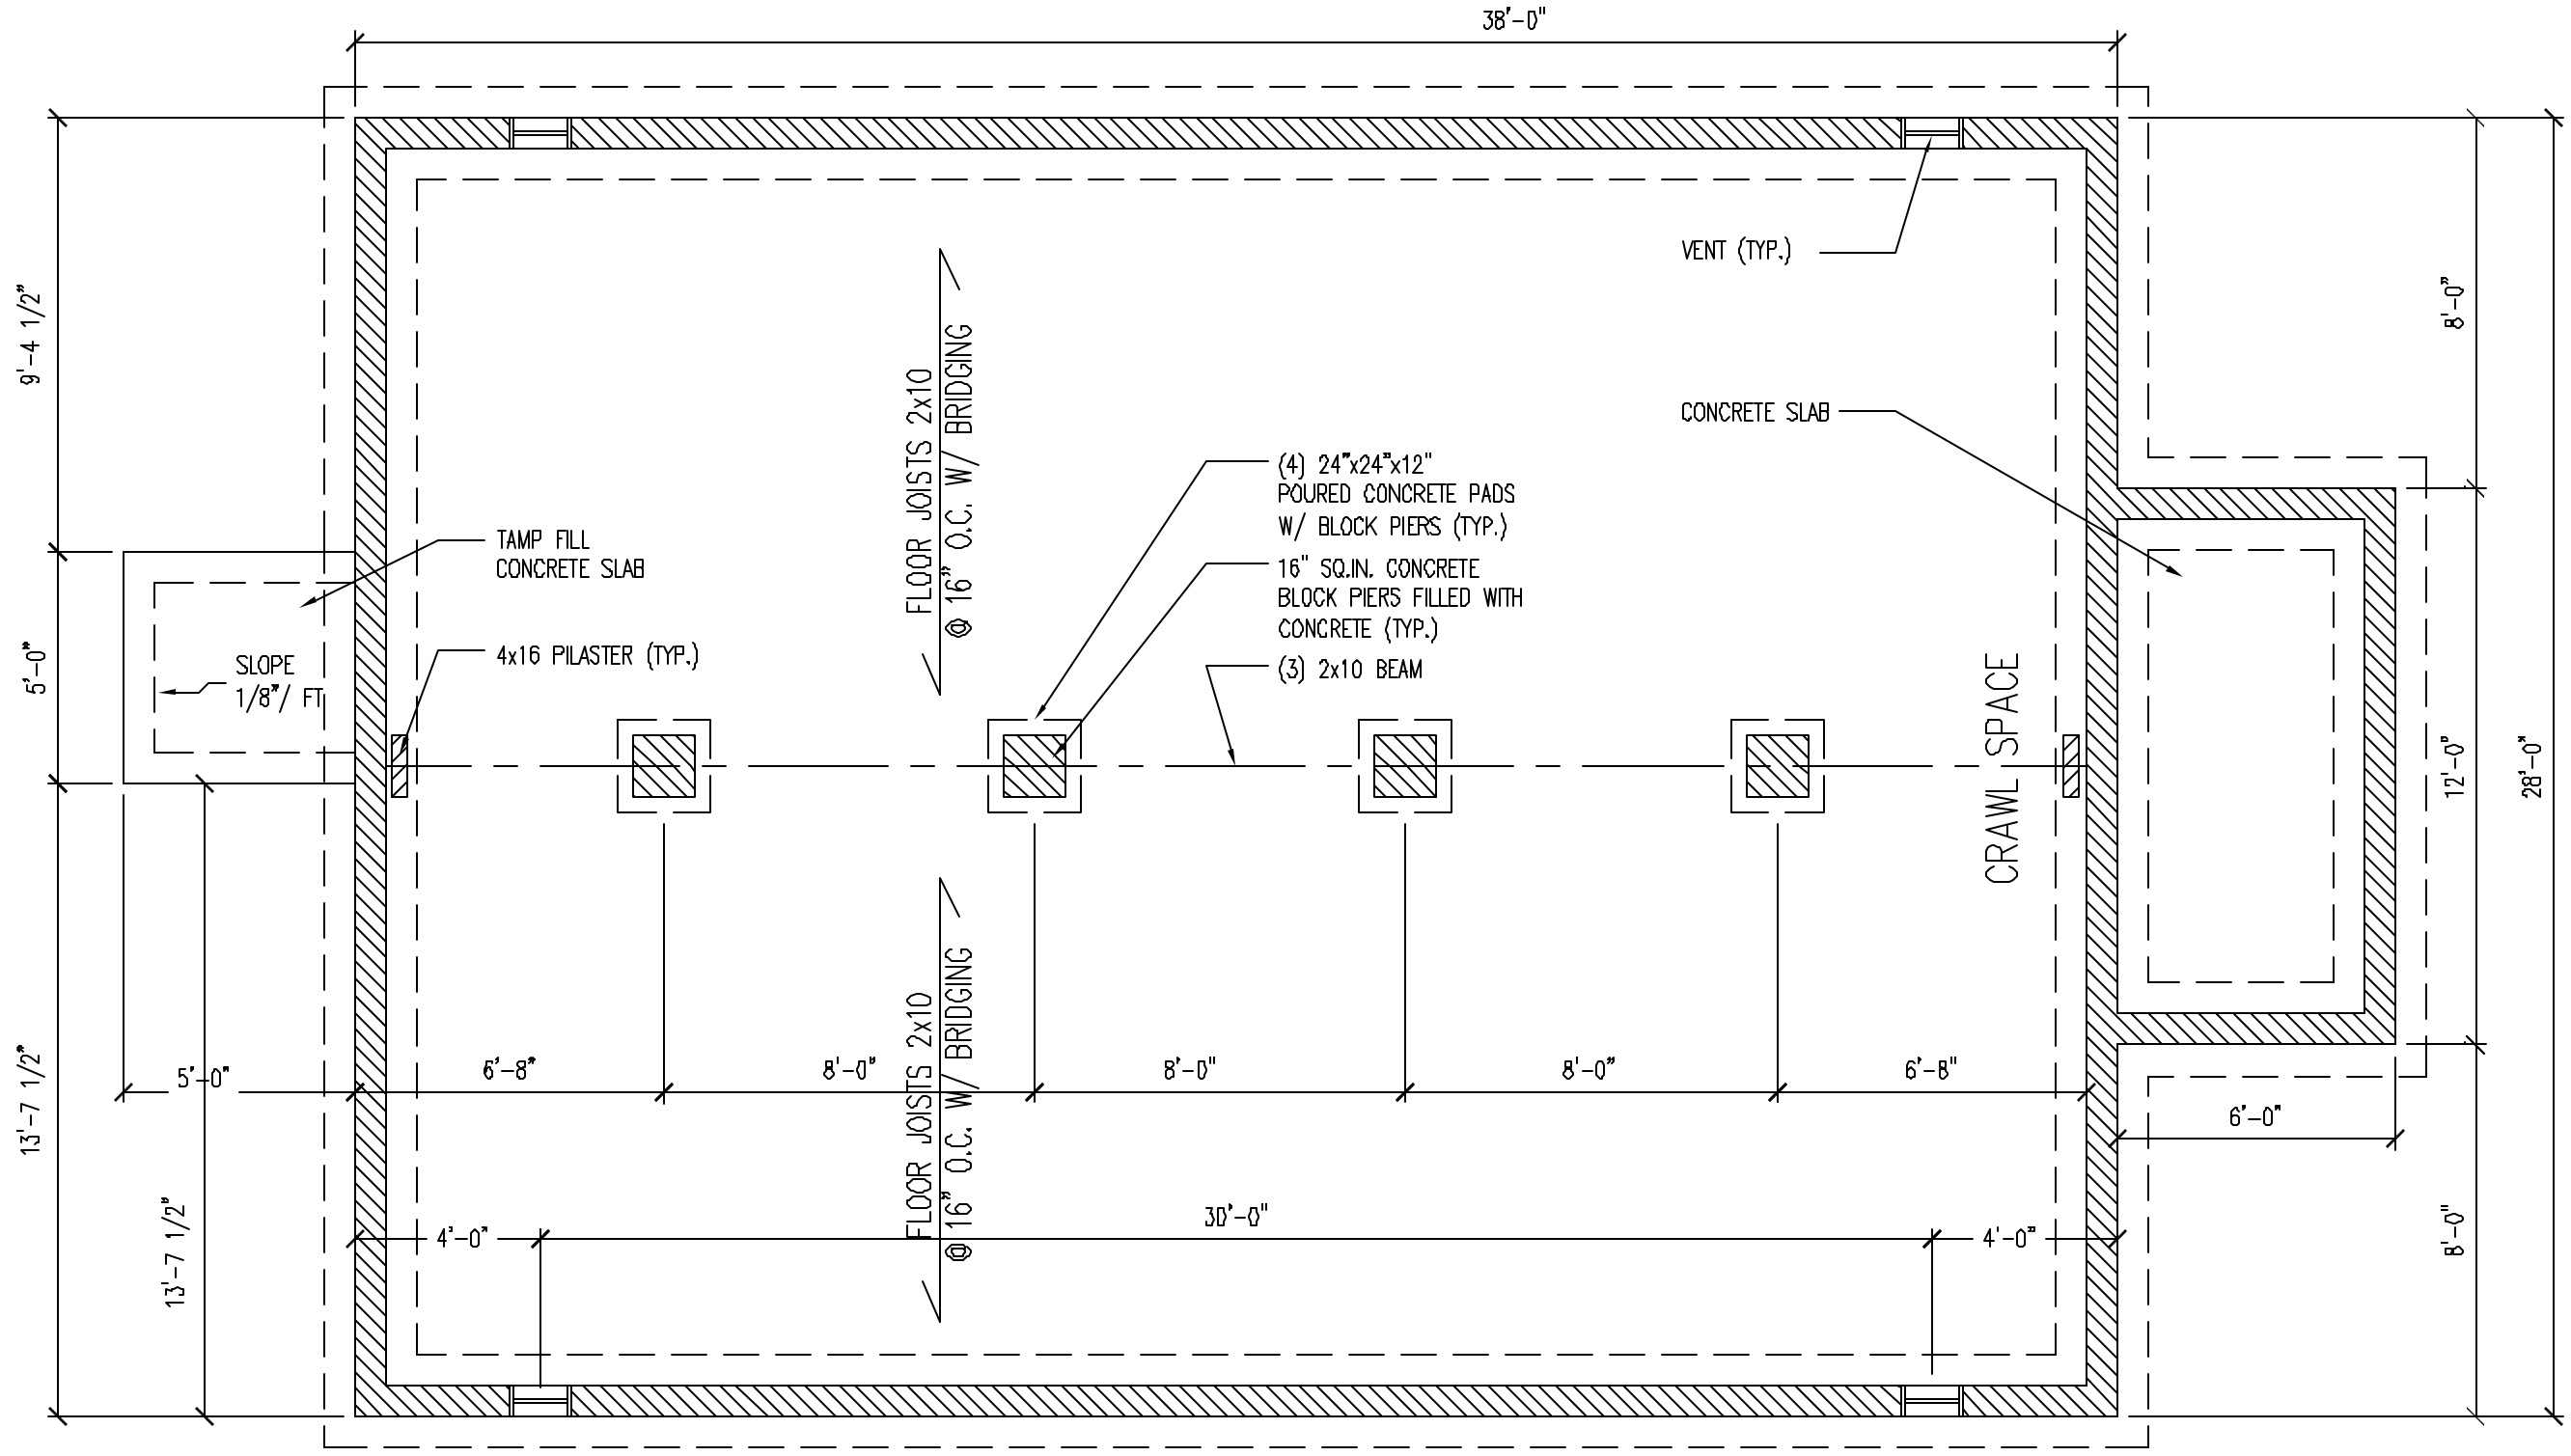

1 A.2 FOUNDATION PLAN

SCALE: 1/4"= 1'-0"

0000

All drawings and written materials appearing herein constitute original and unpublished work of the architect and may not be duplicated, used or disclosed without written consent of the architect.

CAUTION TO USERS OF THESE DRAWINGS OR IN OTHER CASES: The Design Professional refers any and all responsibility and liability for problems that arise due to failure to follow these drawings, specifications and/or the design intent they convey, or for problems that arise from others failure to detail and/or follow the Design Professional's guidance with respect to any errors, omissions, inconsistencies, ambiguities or conflicts that are alleged.

KRISS LOWRY & ASSOCIATES

CORINTH, KY.

3BED-1064-C

PHOENIX RISING
ARCHITECTURAL DESIGN

Sheet

A.2

Title FOUNDATION PLAN

Date MARCH 5, 2004

Rev

Rev

Rev