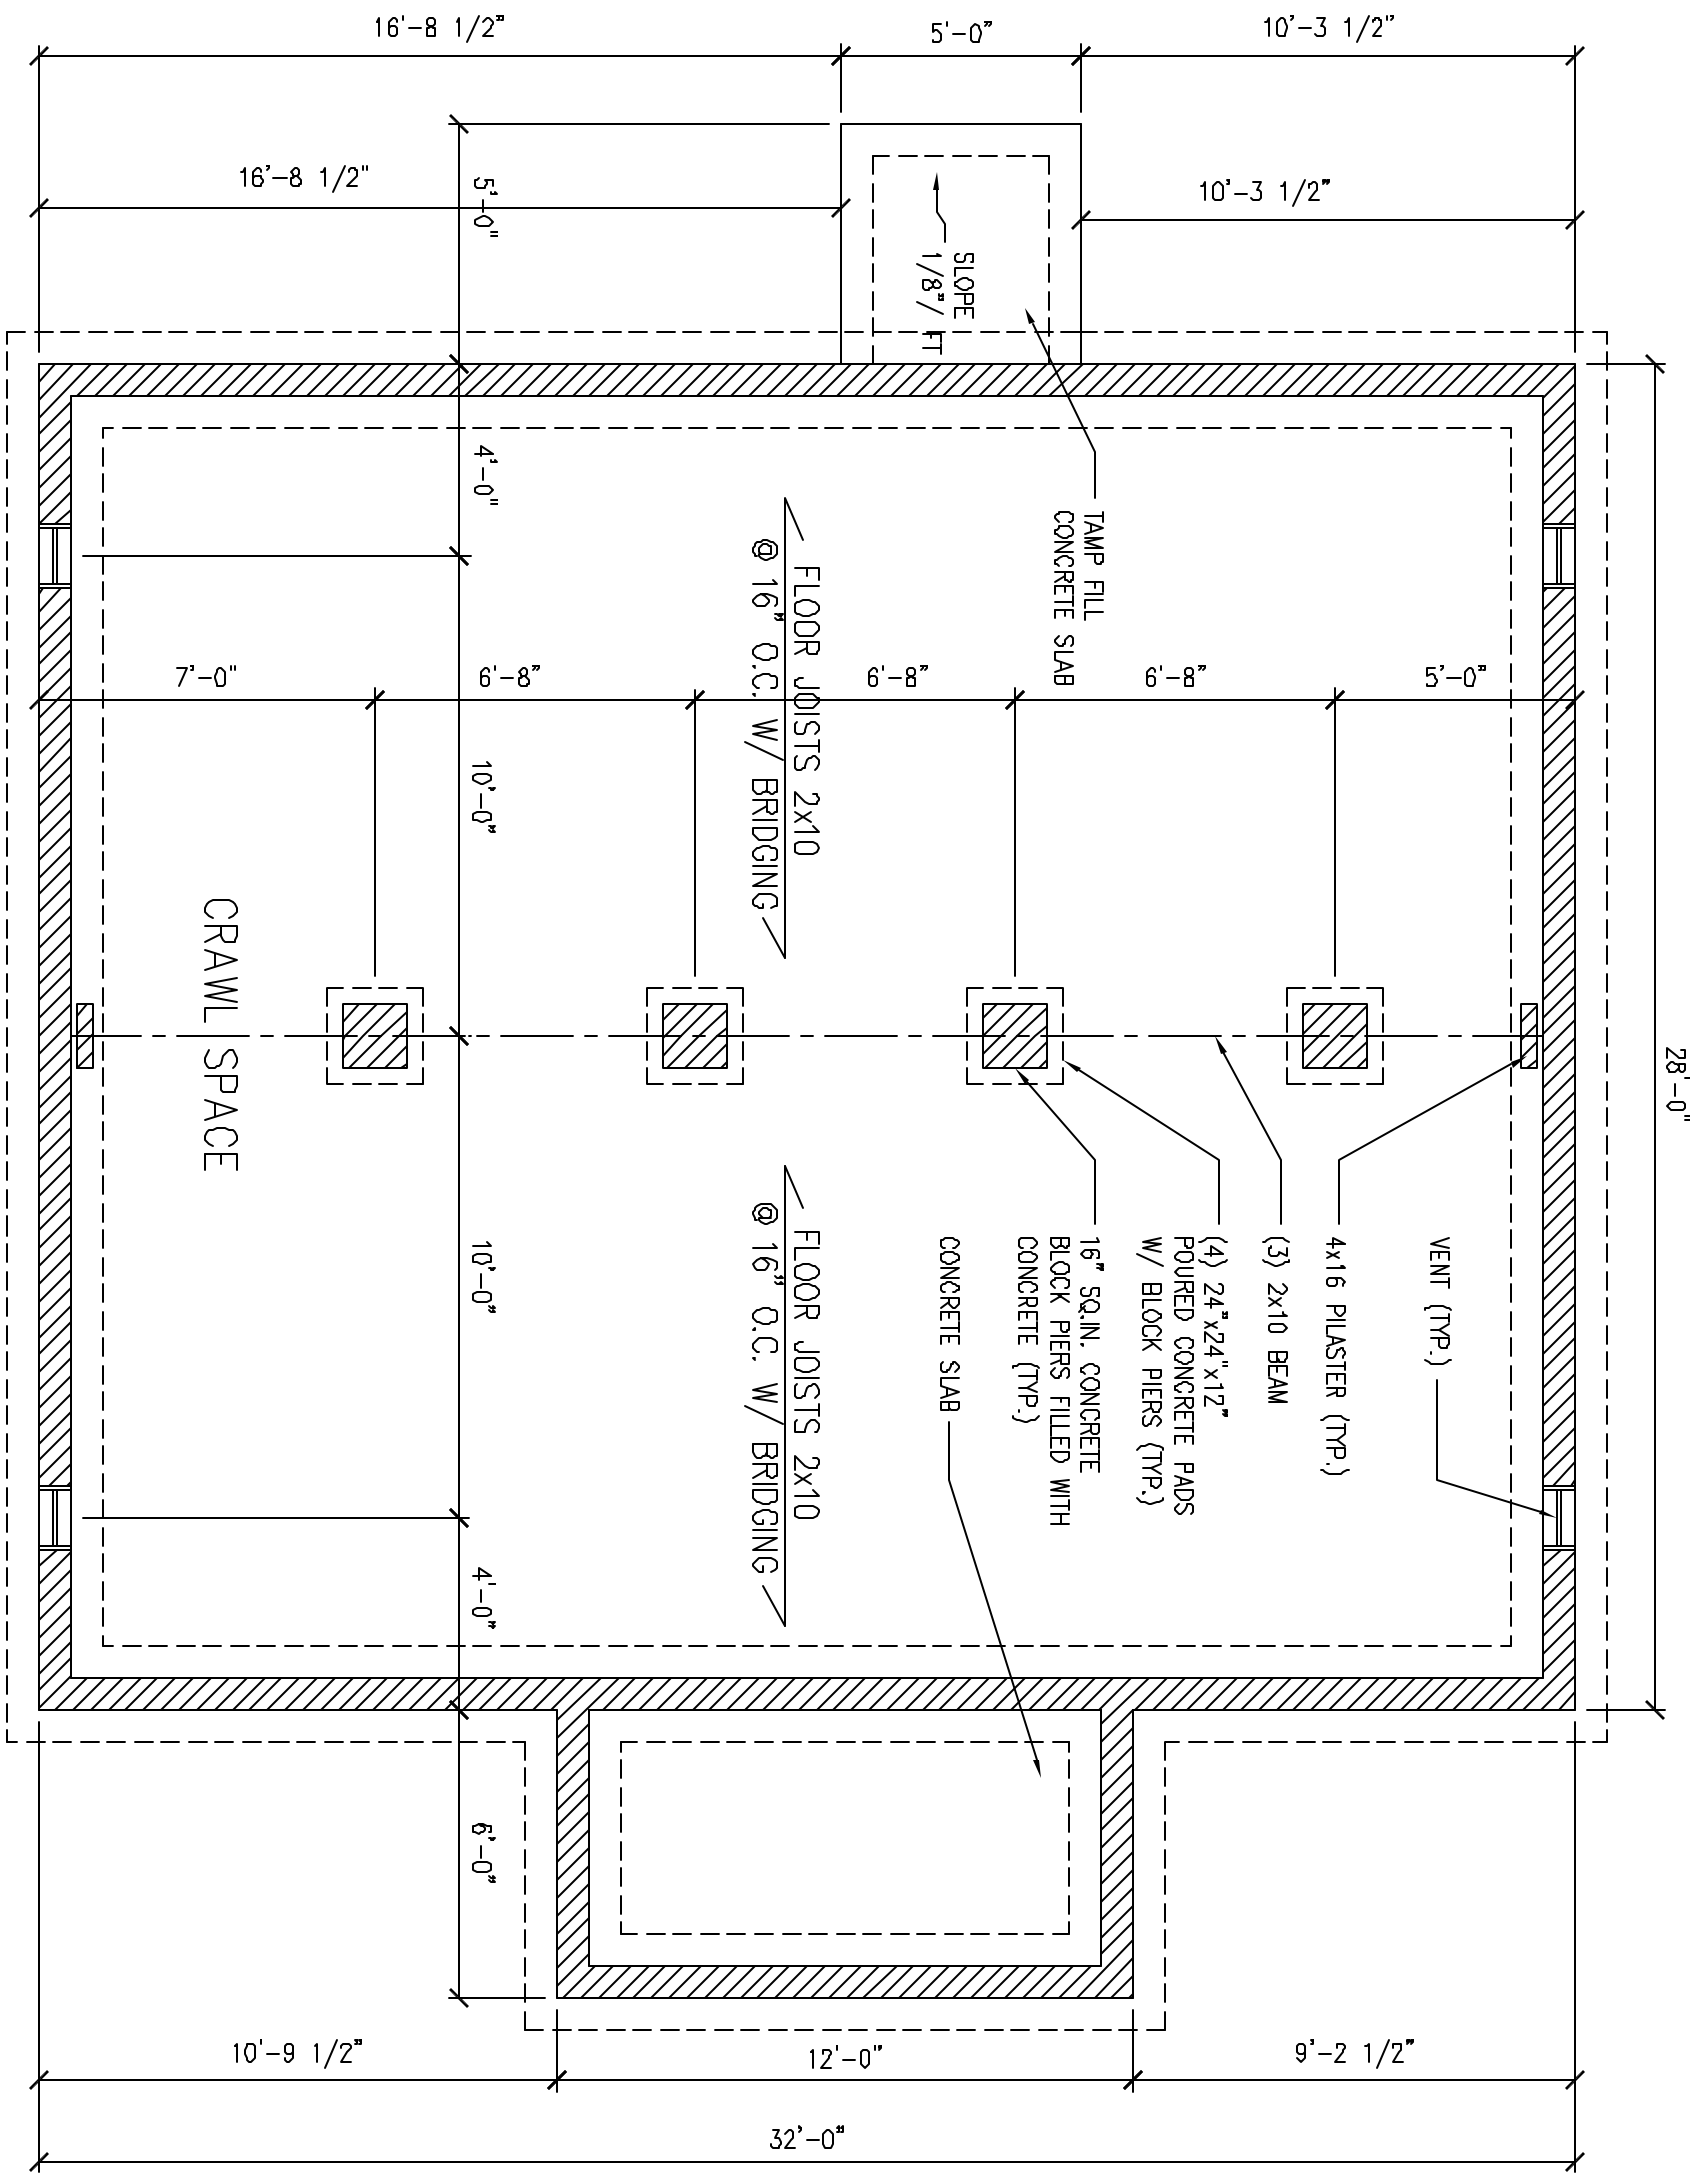

1 A.2 FOUNDATION PLAN

SCALE: 1/4"= 1'-0"

FOUNDATION PLAN NOTES:

- SURFACE FINISHED WITH CRUSHED STONE AND POLY V.B.
- FOUNDATION WALL 8" CONCRETE BLOCK WITH 2x 8 SILL PLATE BOLTED WITH ANCHOR BOLTS @ 48" O.C.
- FOOTING 18x 8 POURED CONCRETE WITH (2) #4 REBAR.
- CONCRETE SLABS 4" REINFORCED WITH 6x 6 10/10 W.W.F. ON 6 MIL. POLY AND 4" CRUSHED STONE.
- DOUBLE JOISTS UNDER PARALLEL PARTITIONS.
- BLOCKING OR BRIDGING WITH JOISTS WHERE NEEDED.

Sheet A.2

Title FOUNDATION PLAN

Date MARCH 5, 2004

Rev

Rev

Rev

711 Lyndon Lane
Louisville KY, 40222
502.429.9896
Fax 502.429.9897

PHOENIX RISING
ARCHITECTURAL DESIGN

KRISS LOWRY & ASSOCIATES

CORINTH, KY.

2BED-896

0000